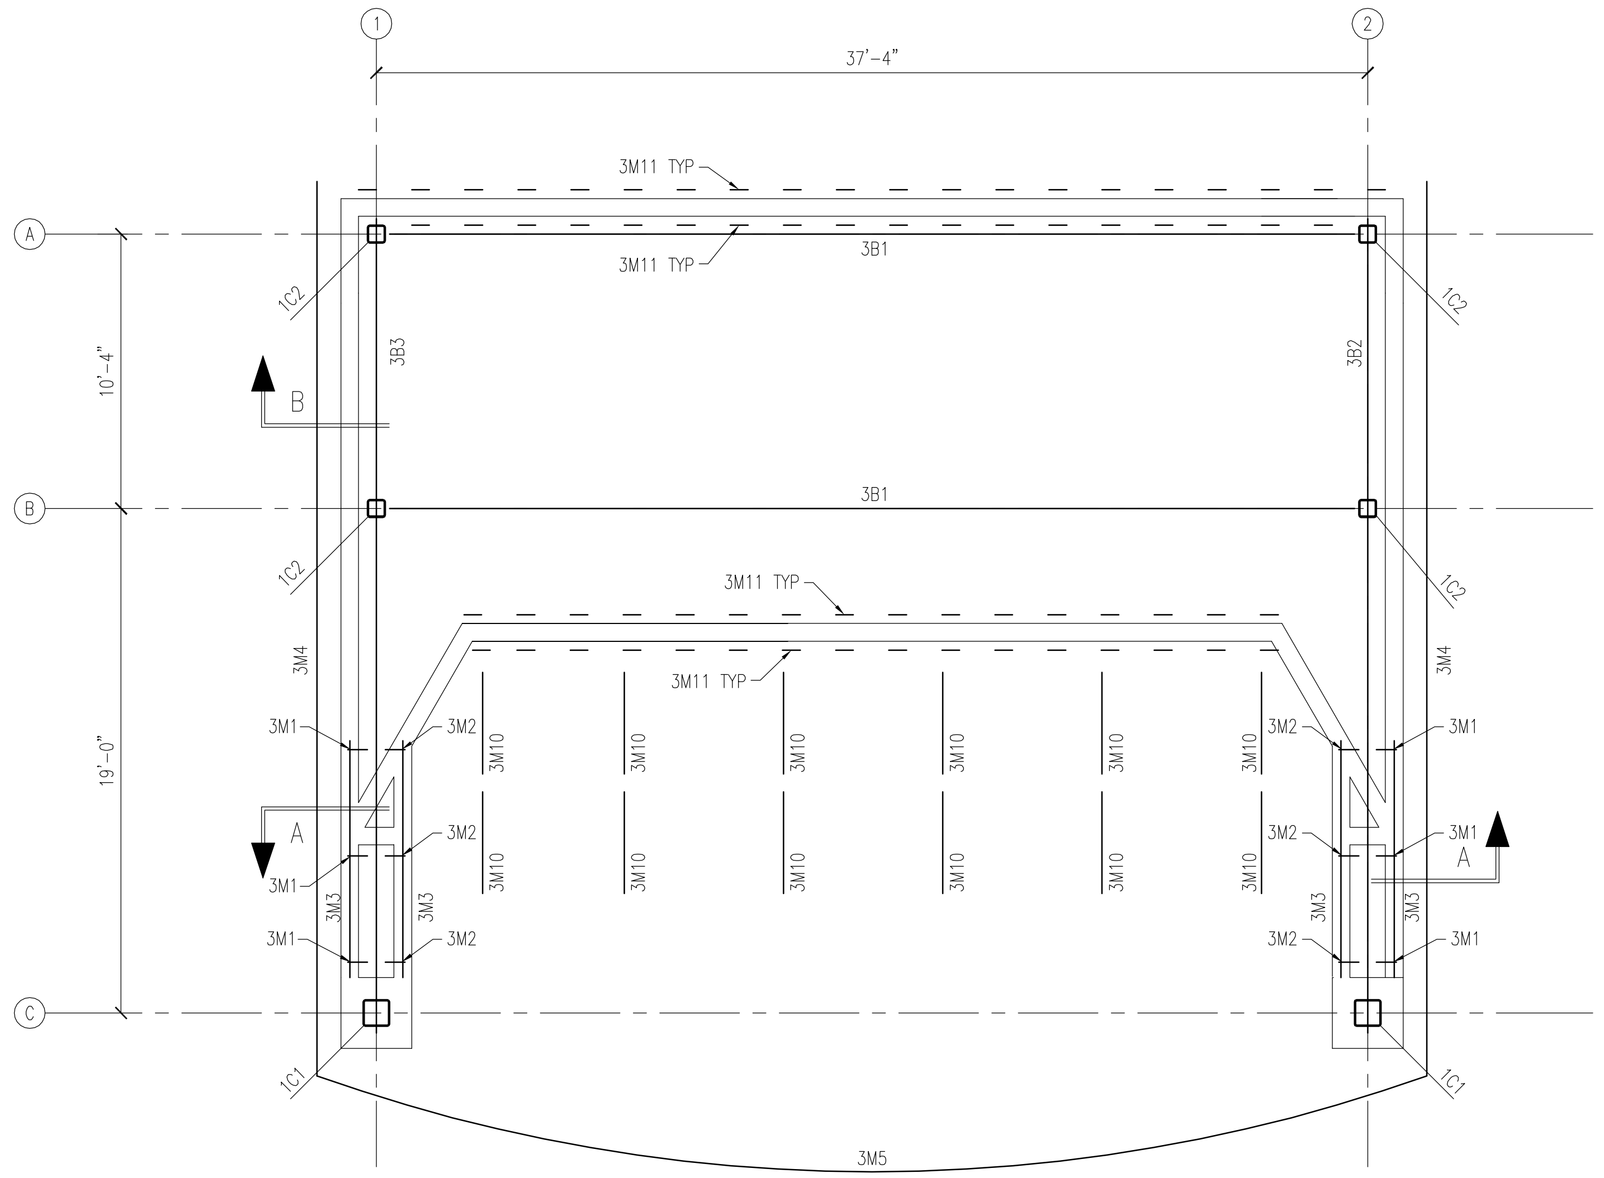

ROOF ERECTION PLAN

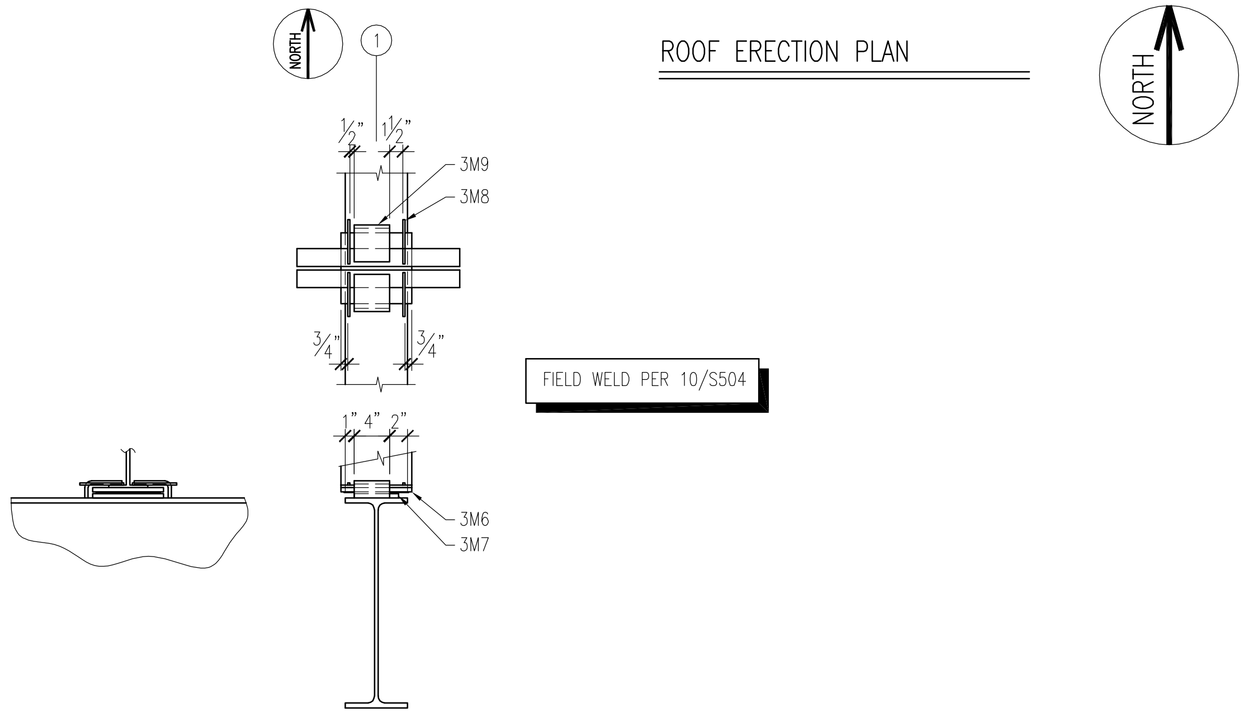

SECT B

FIELD WELD PER 10/S504

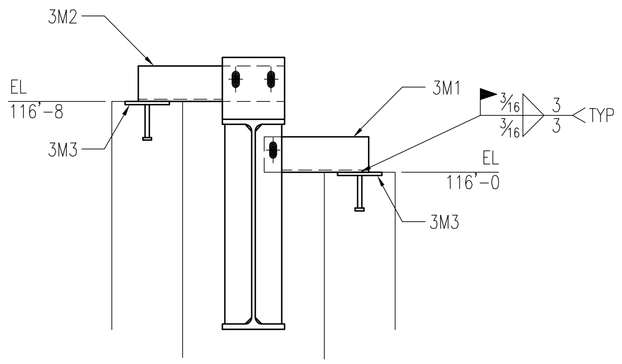

SECT A

NOTE:

VERIFY ALL DIMENSIONS, CONDITIONS & QUANTITIES

THE INITIAL INTENT OF THESE DRAWINGS IS TO REPRESENT OUR INTERPRETATION OF THE DESIGN INTENT AS IT RELATES TO THE STEEL COMPONENTS OF THE PROJECT. THE GENERAL CONTRACTOR AND ARCHITECT / ENGINEER ARE RESPONSIBLE FOR THOROUGHLY REVIEWING THESE DRAWINGS AND NOTING ALL CHANGES, ADDITIONS AND CORRECTIONS FOR REVISION PRIOR TO FABRICATION OF MATERIALS. NICK'S WELDING AND FABRICATING INC. MAKES NO CLAIMS AND TAKES NO RESPONSIBILITY FOR THE ACCURACY OR CORRECTNESS OF THE INFORMATION PRESENTED.

NOTE:

NOTICE TO CONTRACTOR / ERECTORS

MATERIALS WILL BE PLACED AS SHOWN ON THIS DRAWING. BACK CHARGES FOR CORRECTIVE WORK OR REPLACED MATERIALS WILL NOT BE ACCEPTED UNLESS EXPRESSLY AUTHORIZATION BY NICK'S WELDING & FABRICATING INC. IN WRITING BEFORE ANY SUCH COSTS ARE INCURRED

MATERIAL SPEC U/N	
W SHAPES	A992
CHANNELS	A36
ANGLES	A36
RECT & SQ HSS	A500B
ROUND HSS	A500B
PIPE	A53B
PLATES	A36
BARS	A36
FINISH:	1 GREY SHOP COAT U.N.O.
HOLES:	13/16 ø U.N.O.

SHEET DESCRIPTION: ERECTION PLAN

NICK'S WELDING & FABRICATING, INC.

N8847 PROSPECT RD. HIXTON, WI 54635

PH: (715) 963-2200 FAX: (715) 963-2201

REVISIONS			JOB NAME		
3	DESC.		LOCATION		JOB No:
	DATE:		CONTRACTOR		919
2	DESC.		ARCHITECT		
	DATE:		ENGINEER		SHEET No:
1	DESC.		DRAWN BY:	MTS	E3
	DATE:		CHECKED BY:	NJH	